Southerly Elevation

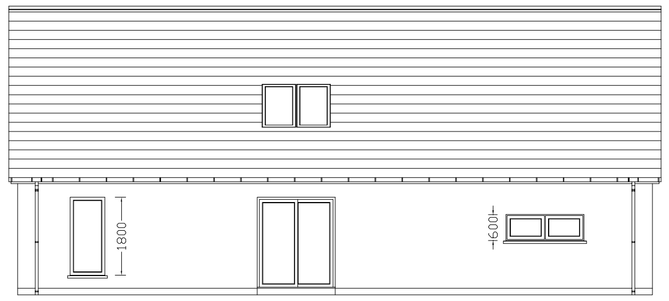

Easterly Elevation

Northerly Elevation

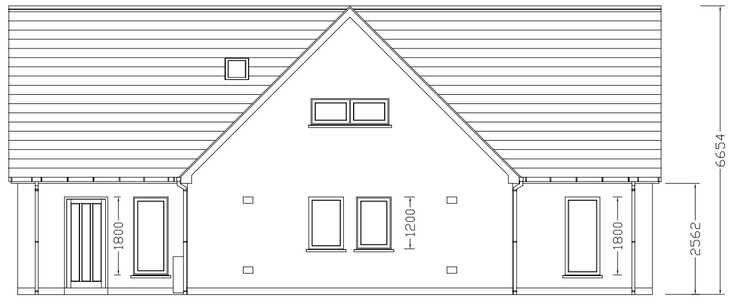

Westerly Elevation

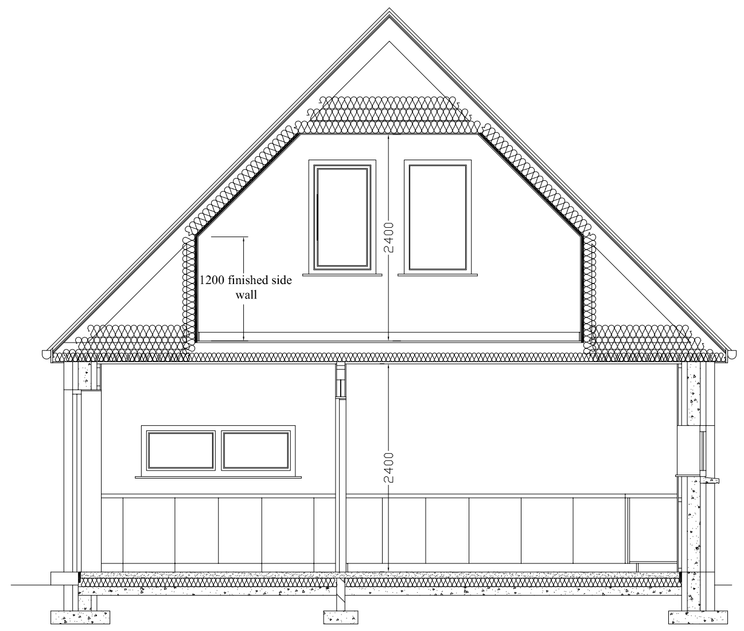

Section AA

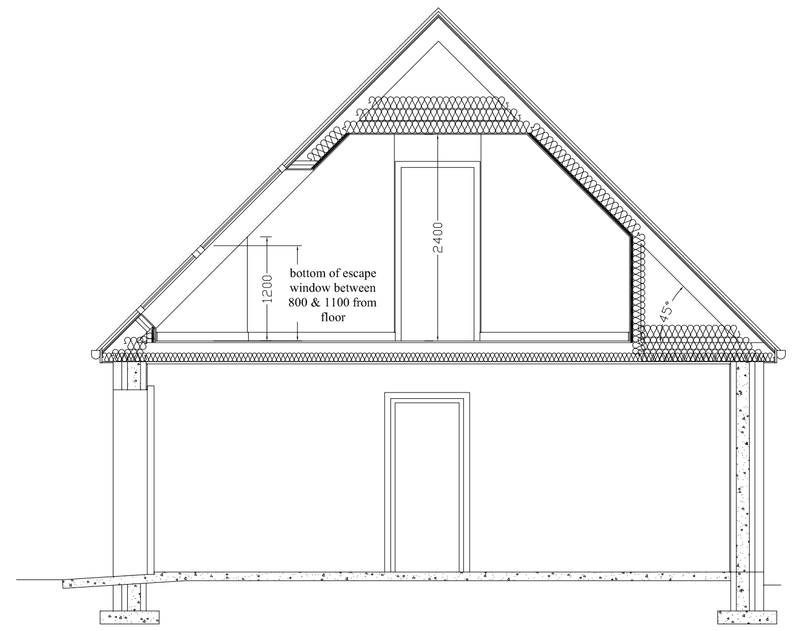

Section BB

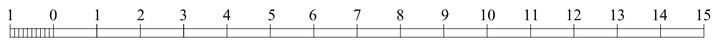

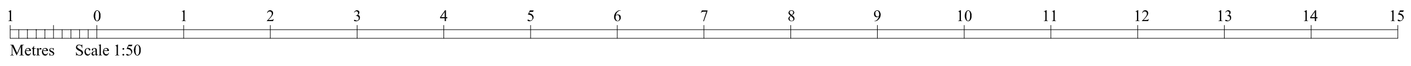

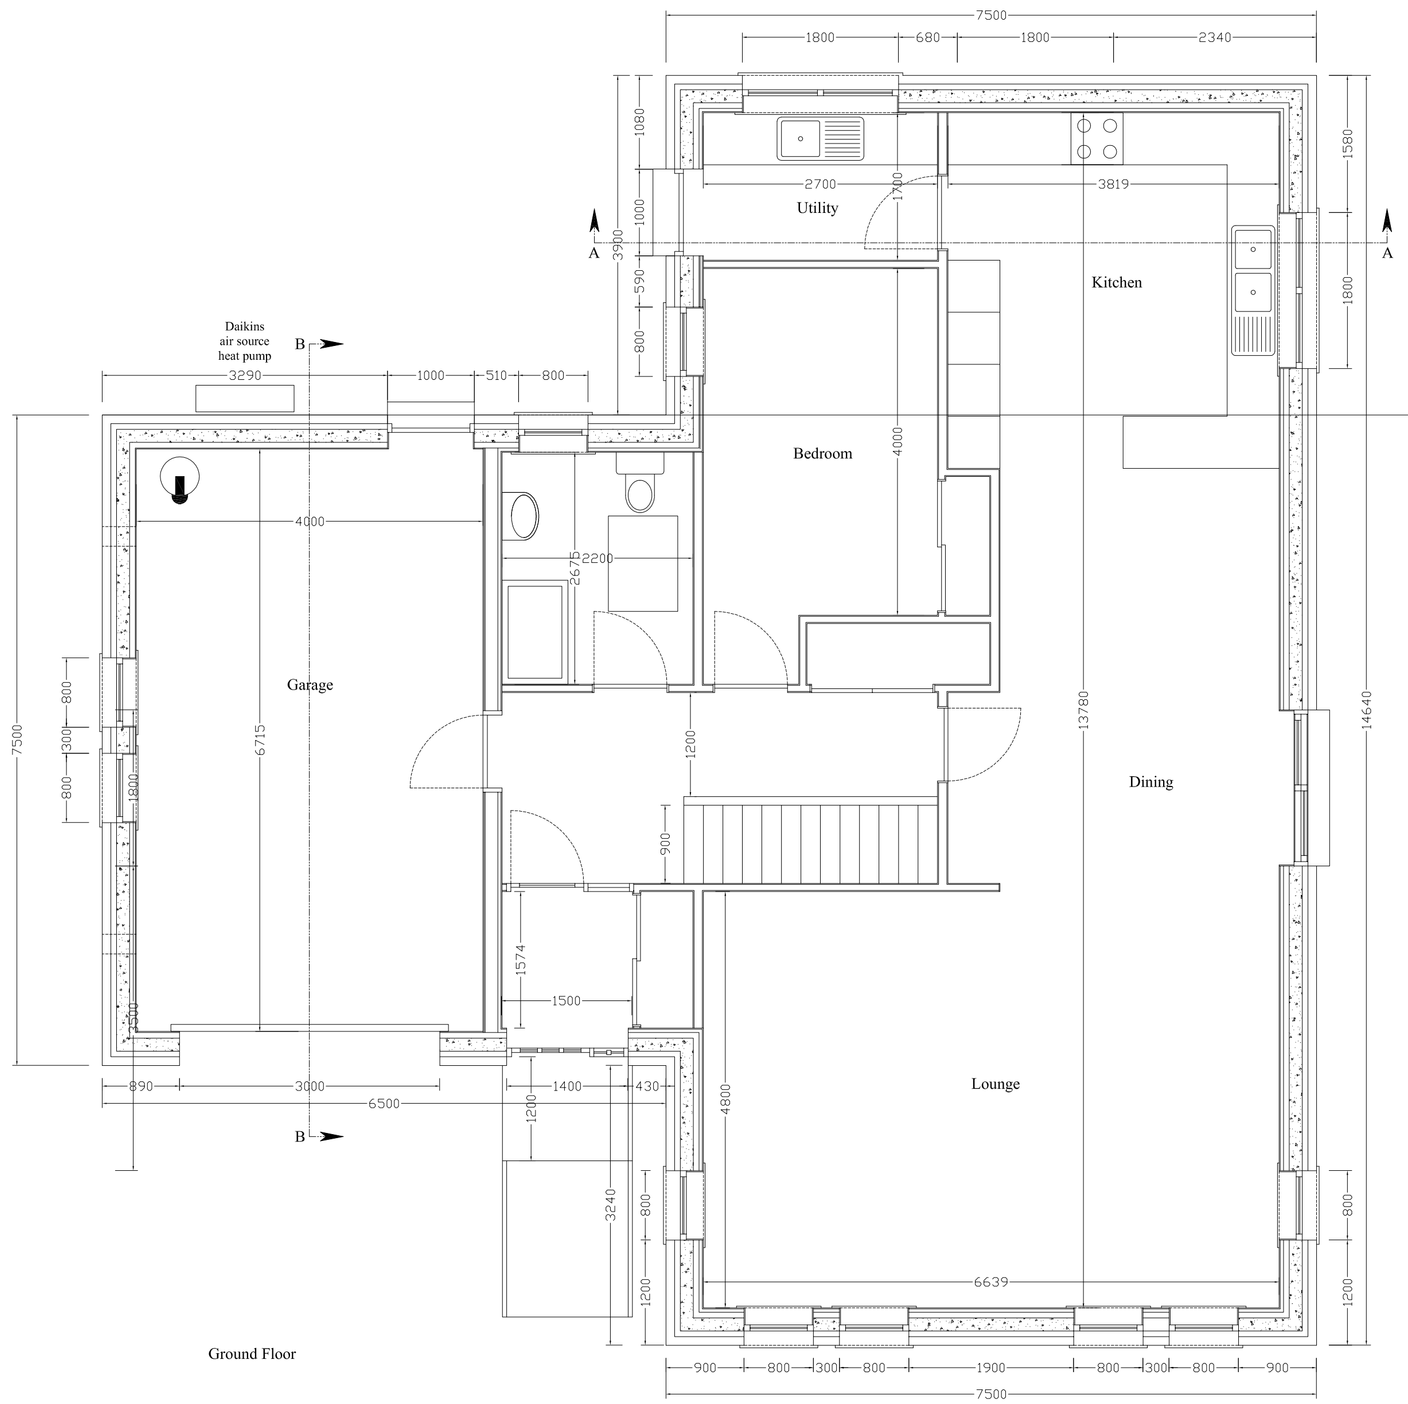

Ground Floor

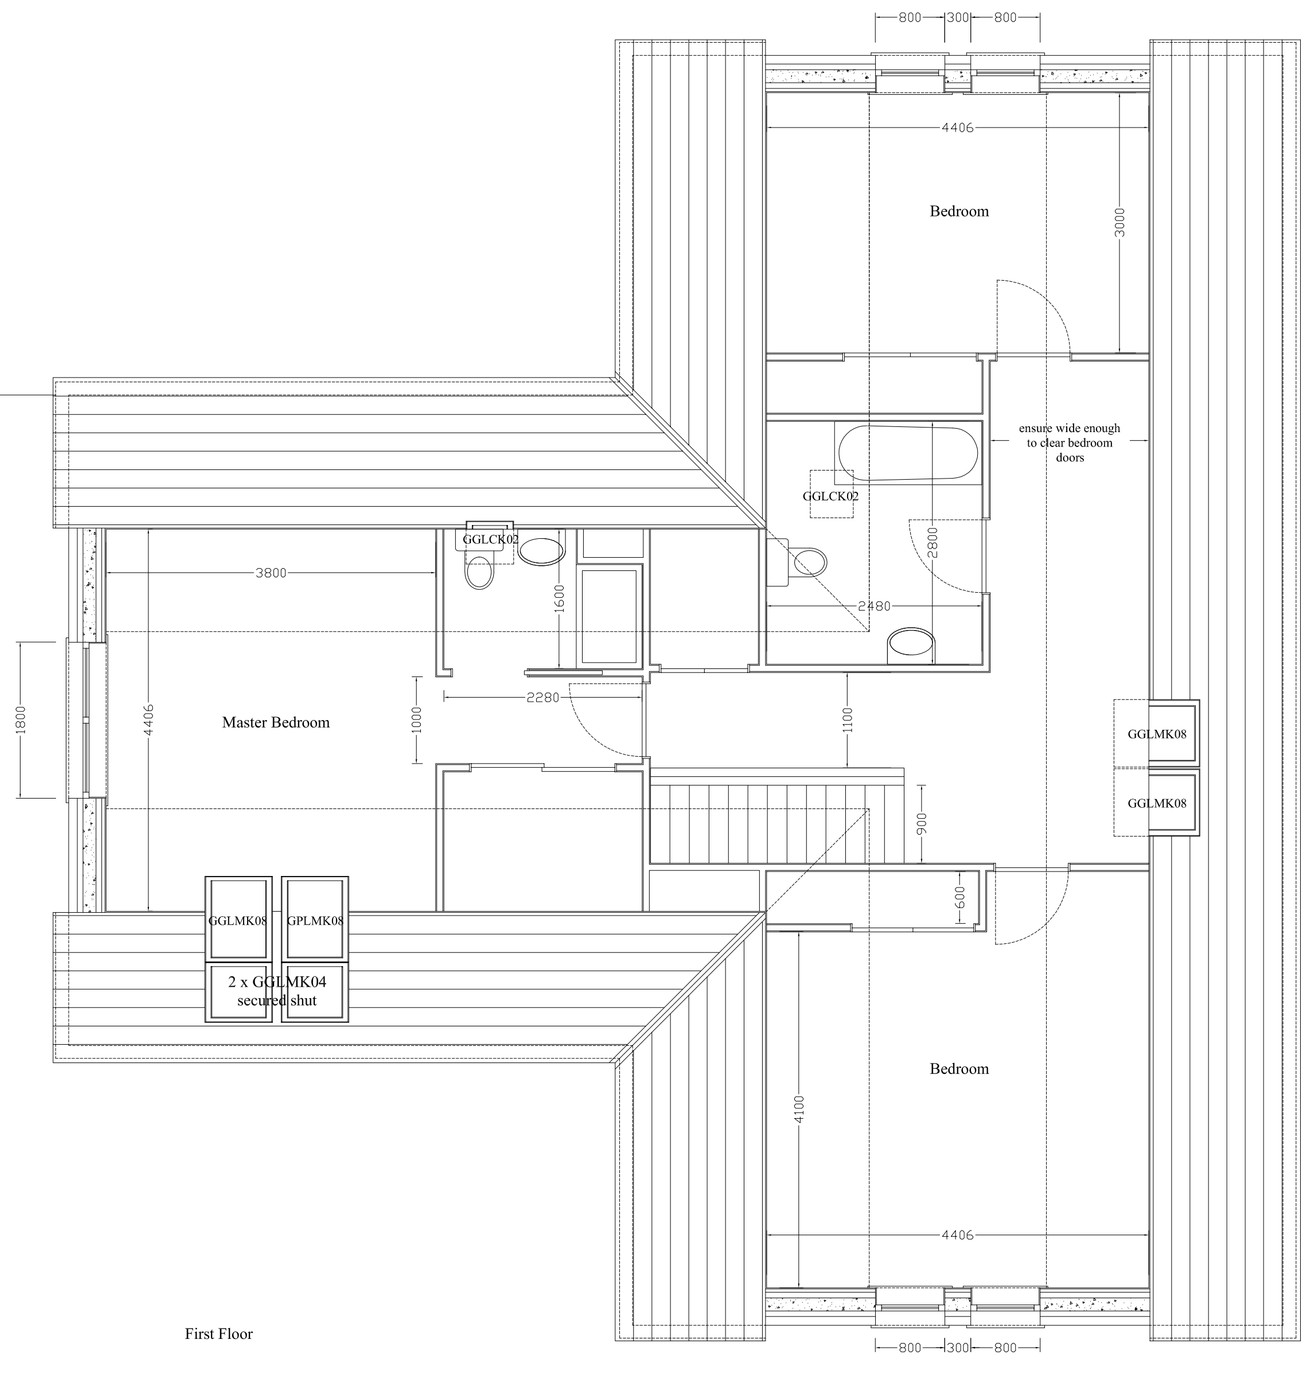

First Floor

Specification

Roofs- Flat profile, black, concrete tiles.
Facias- U.P.V.C. dark grey.
Rainwater Fittings- Black.
Doors- Composit doors in dark grey.
Windows- U.P.V.C. in dark grey.
Wall Render- White.
Timber Fences- Natural finish.
Walls- Existing rear wall rendered to match house.

S J Omand,
Chartered Surveyors,
14 Victoria Street,
Kirkwall,
KW15 1DN.

Tel- 01856 876215
Fax- 01856 876199
Email- stephen@sjomand.co.uk

RICS

Project
Plot 2,
Park Loan,
Kirkwall.

Title
Erection of House & Garage.

Client
Stewart K Henderson,
New House,
Skibbowick,
Tankerness.

Date	Drawn By	
5th December 2014.	SJO	
Scale	Dwg No	Rev
1:100 & 1:50	1427/1/P2	

To comply with The Building (Scotland) Regs 2004. DO NOT SCALE- CONFIRM ALL SIZES ON SITE